LOUVRE TYPE 1

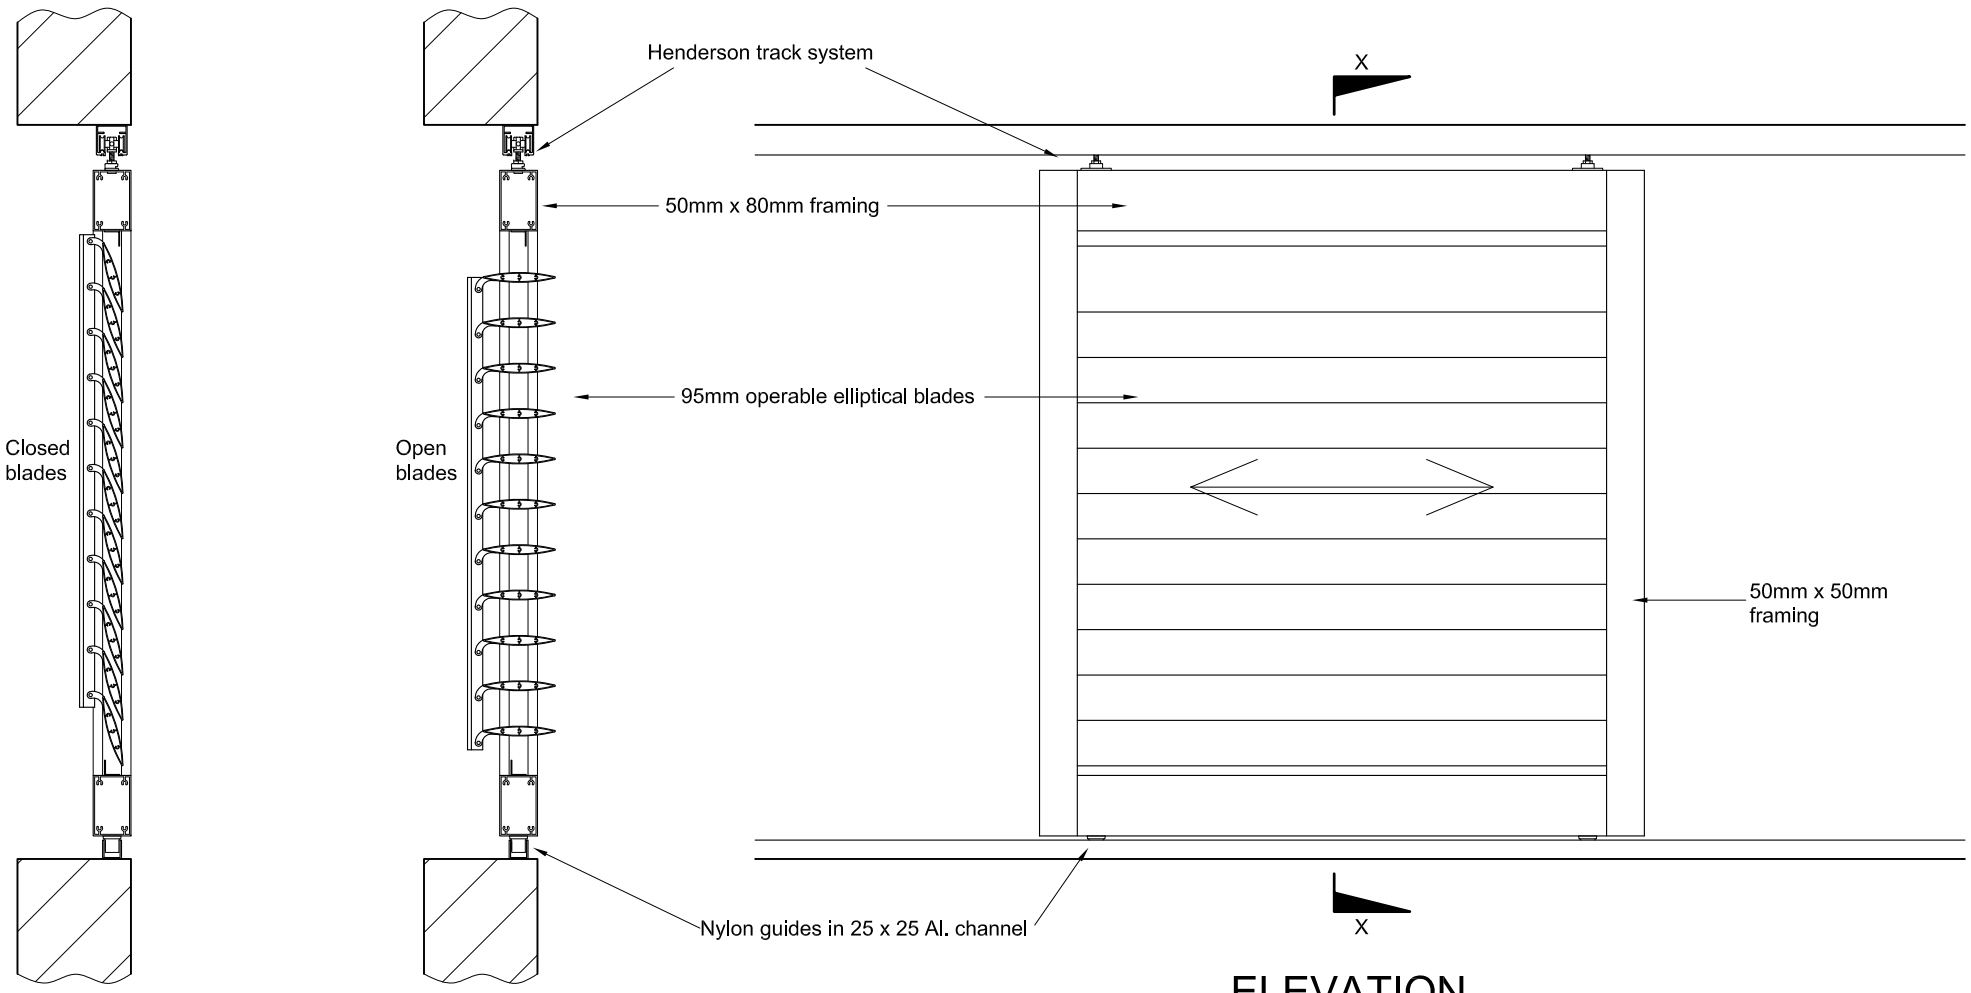

SECTION X - X

ELEVATION

TYPICAL DETAIL OF 95MM OPERABLE BLADE SLIDING SCREEN

COLOUR/S:		SCALE	REV.	AMENDMENT	DATE	PROJECT
		1:10				SAMPLE DRAWING
		@ A4 SIZE				
		Drawn by:				
DRAWING NO.:		M. O'Donnell				

CLEARVIEW Security Shutters Pty Ltd.
2/12 Adventure Place, Caringbah, NSW, 2229
Ph: (02) 9531 1415 | Fax: (02) 9531 1422
Email: sales@clearviewshutters.com.au
Web: www.clearviewshutters.com.au